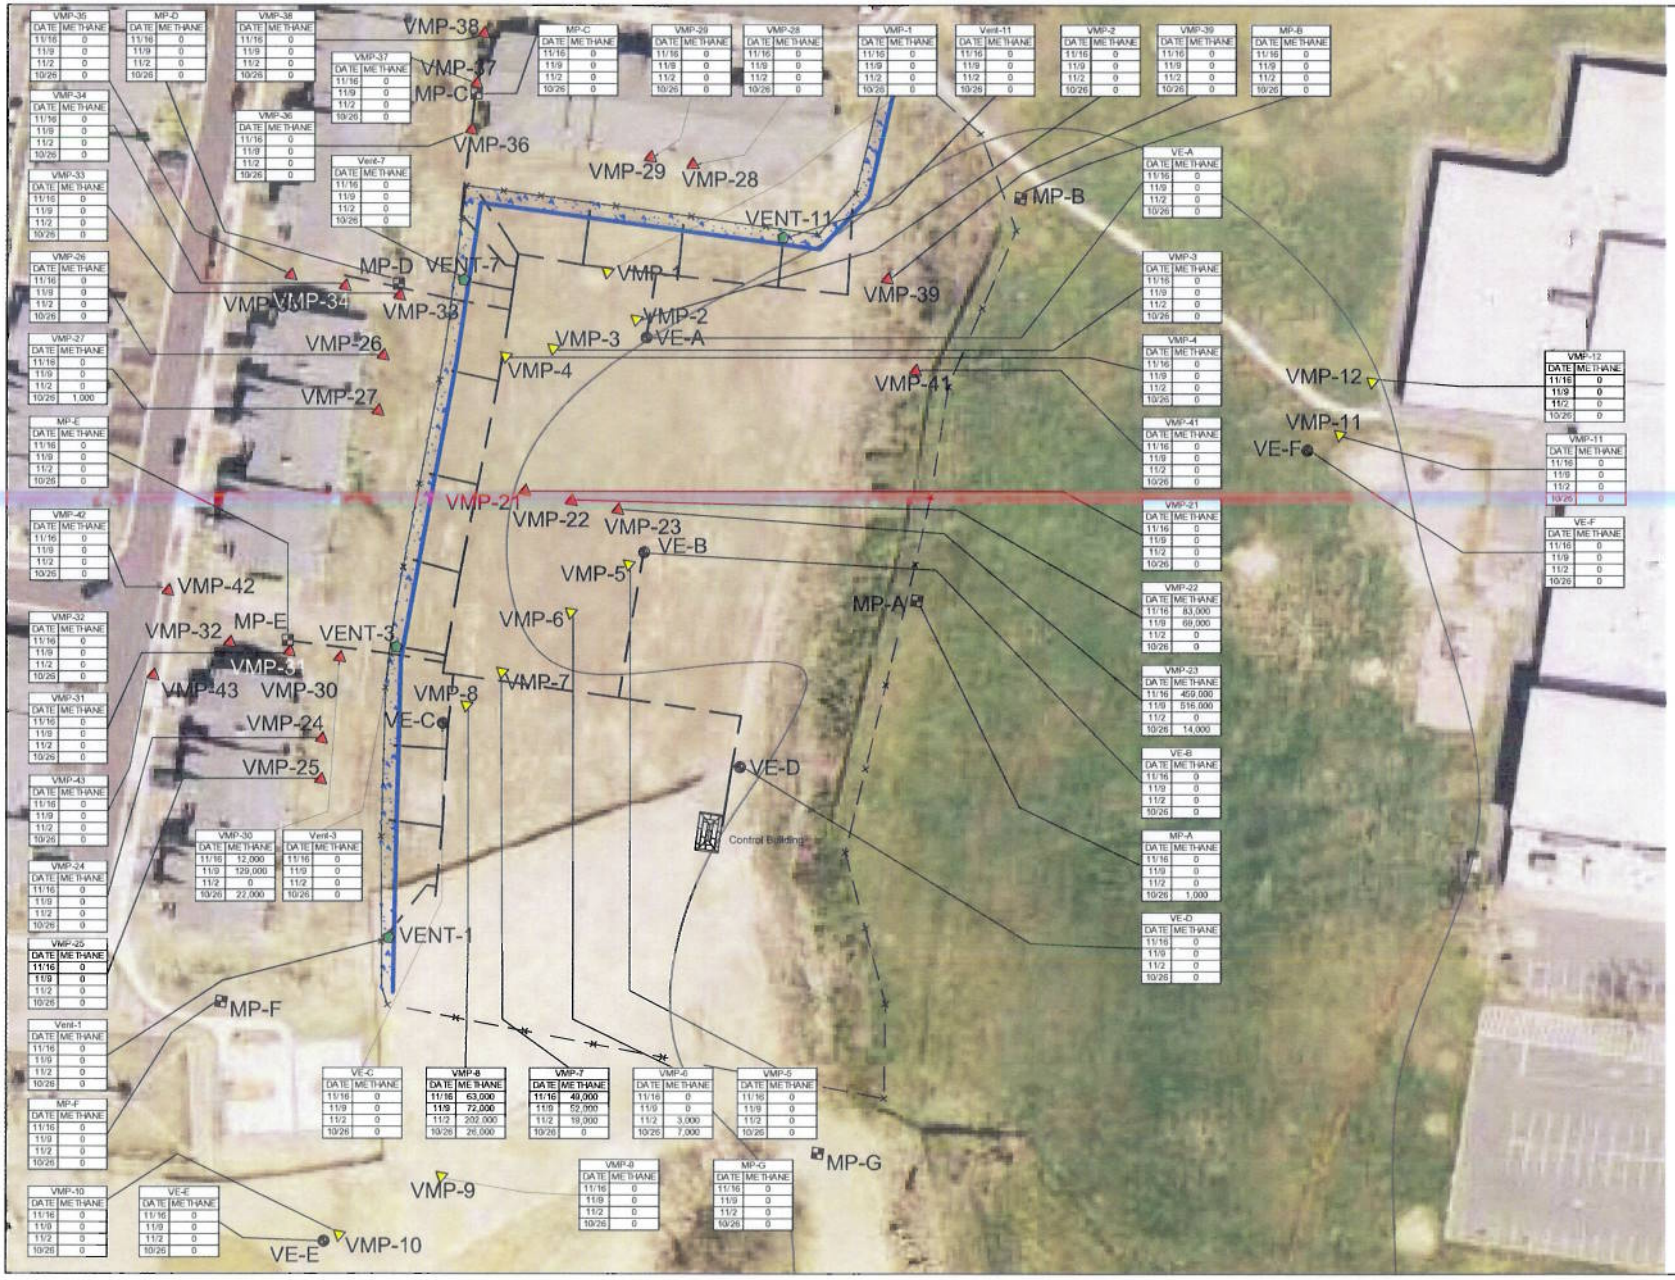

Legend

- Monitoring Point A - G
- Trench Well 1, 3, 7, 11
- Deep Vapor Monitoring Point 1 - 12
- Shallow Vapor Monitoring Point 21 - 41
- Vapor Extraction Well
- Manifold Piping
- Perimeter Fence
- Trench Location
- NR Data Not Recorded.

N

FIGURE 1

Site Layout & Last 4 Methane Readings

11/16/2009
Manor View Dump Site

Fort George G. Meade, MD

U.S. ARMY CORPS OF ENGINEERS
BALTIMORE DISTRICT

PLEXUS

PROJECT NO. 8095-C/A
FILE NO. FIGURE 1